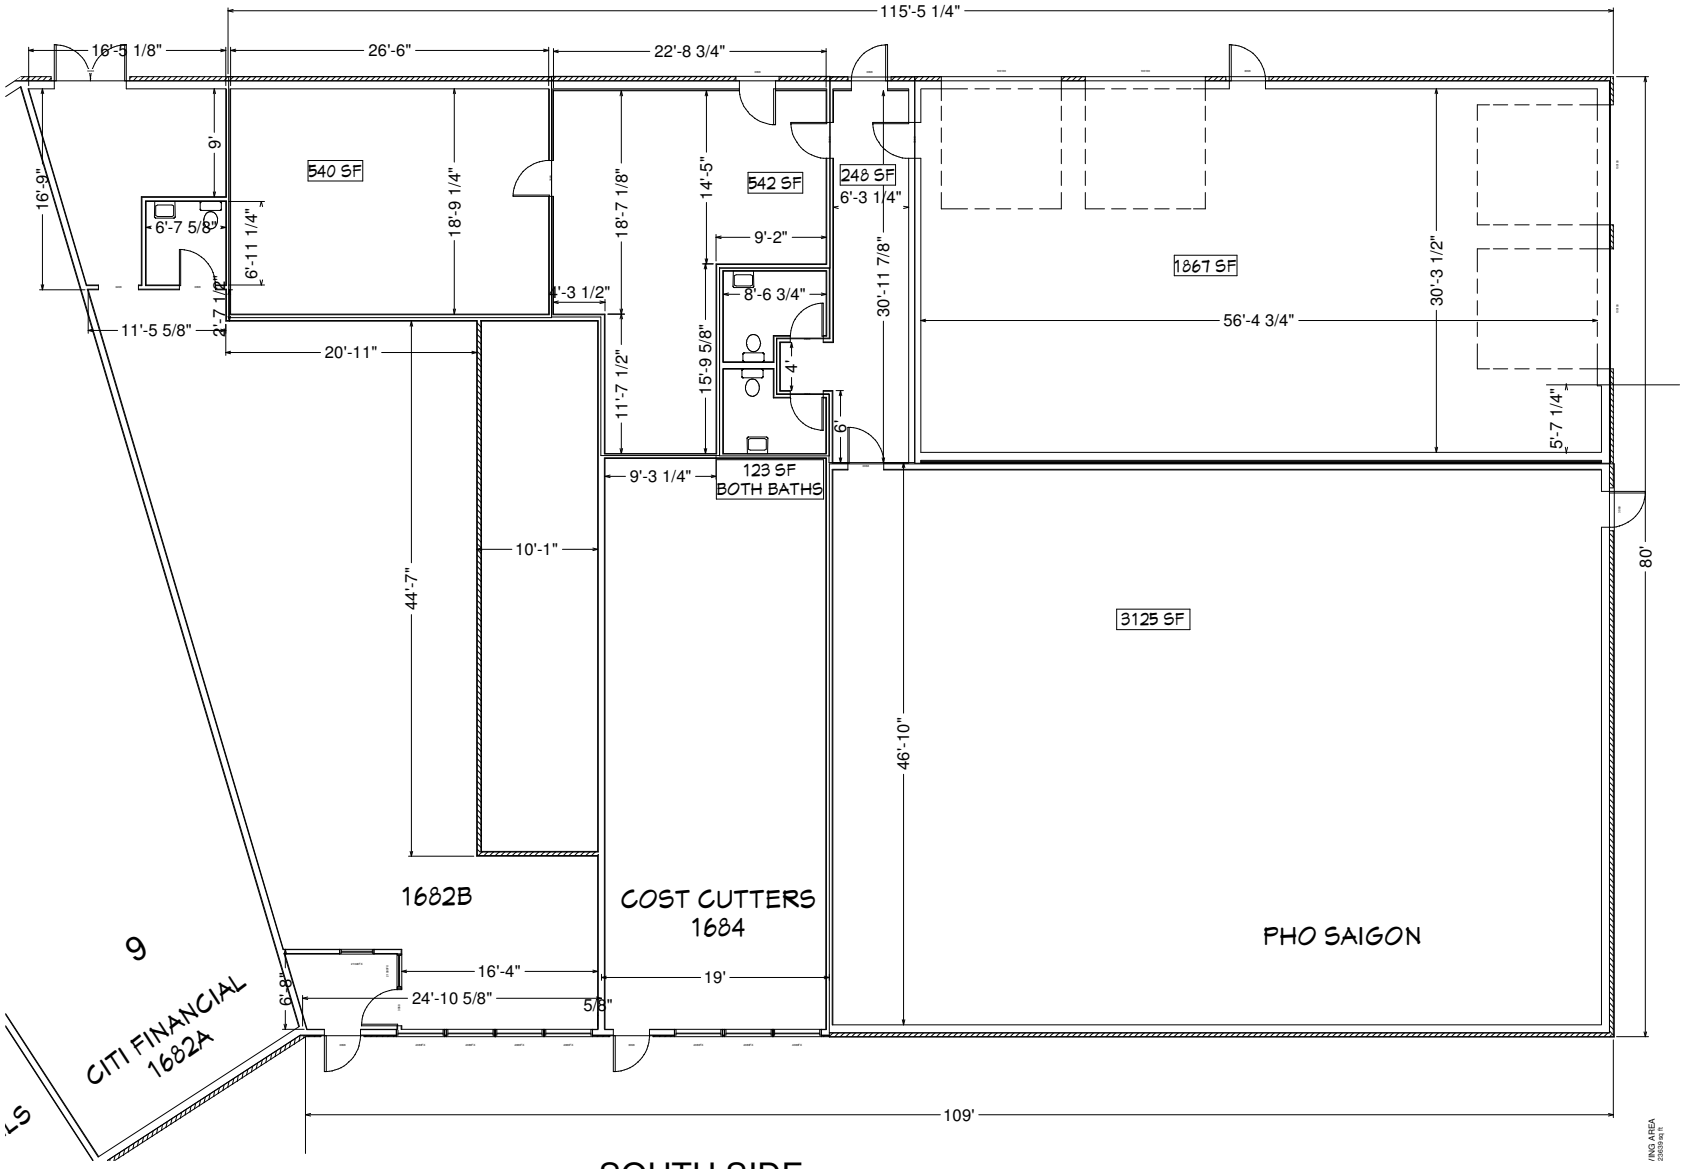

SOUTH SIDE

SR DESIGN & PROJECT MANAGMENT

9765 172ND ST W. LAKEVILLE MN 55044
PH: 952-454-0545 FAX 952-891-1382
SCOTT@SRDESIGNMANAGE.COM

CUSTOMER: ROBERT SQUARE
ADDRESS:

AREA: SOUTH END DATE: 11/10/11
SCALE: 1/16" = 1'-0" PAGE A1

THIS PLAN IS THE SOLE PROPERTY OF SR DESIGN. NO USE IS PERMITTED WITH OUT WRITTEN PERMISSION